LAND DESCRIPTION	ON	CERTIFICATE OF TITLE	FIELD BOOK	TOTAL AREA
LOT 58 OF SWAN LOCATION 1316	PLAN 6878(2) DIAGRAM INDEX BG 35(10) 7:2 PUBLIC	VOLUME 27 FOLIO 301A	73963	41·2086 ha

PLAN 22114

LOCAL AUTHORITY: SHIRE OF SWAN

LOCALITY: GIDGEGANNUP

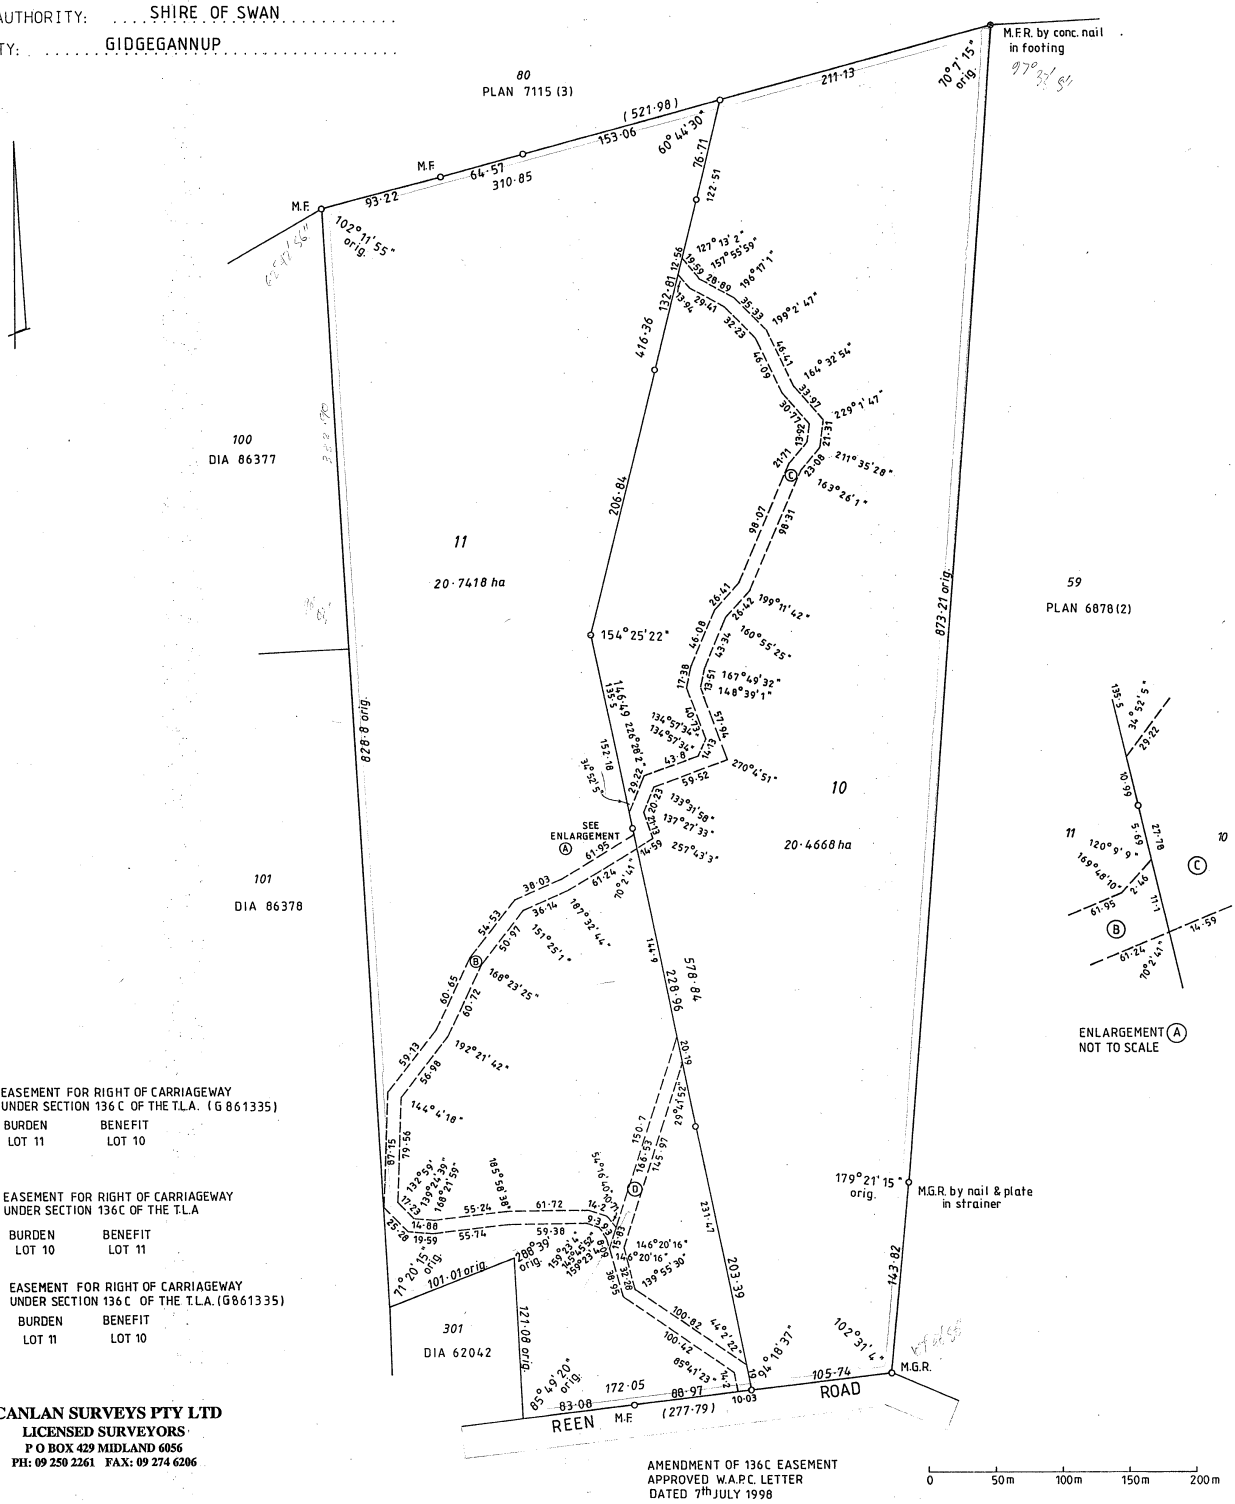

(B) EASEMENT FOR RIGHT OF CARRIAGEWAY UNDER SECTION 136C OF THE T.L.A. (G 861335)

BURDEN	BENEFIT
LOT 11	LOT 10

(C) EASEMENT FOR RIGHT OF CARRIAGEWAY UNDER SECTION 136C OF THE T.L.A

BURDEN	BENEFIT
LOT 10	LOT 11

(D) EASEMENT FOR RIGHT OF CARRIAGEWAY UNDER SECTION 136C OF THE T.L.A. (G861335)

BURDEN	BENEFIT
LOT 11	LOT 10

SCANLAN SURVEYS PTY LTD
LICENSED SURVEYORS
P O BOX 429 MIDLAND 6056
PH: 09 250 2261 FAX: 09 274 6206

AMENDMENT OF 136C EASEMENT APPROVED W.A.P.C. LETTER DATED 7th JULY 1998

0 50m 100m 150m 200m

SURVEYOR'S CERTIFICATE

REG 54: I MATTHEW BURGESS WHYTE hereby certify that:

(a) this plan of survey is a correct and accurate representation of the survey carried out by me personally / under my own personal supervision, inspection and field check, and recorded in field books lodged for the purposes of this plan of survey;

(b) the measurements are in strict accordance with the Licensed Surveyors (Guidance of Surveyors) Regulations 1961 and in particular regulations 23 and 34 of those regulations; and

(c) this survey and this plan of survey are in strict accordance with the requirements of the Licensed Surveyors (Guidance of Surveyors) Regulations 1961 and the relevant law in relation to which it is lodged.

Licensed Surveyor MBwhyte Date 10.4.97

REG 55D: I ..... hereby certify that:

(a) this plan is correct and was prepared under my supervision and is the result of calculations from measurements made by me personally / under my own personal supervision, inspection and field check as recorded in the field books lodged for the purposes of this plan;

(b) the measurements are in strict accordance with the Licensed Surveyors (Guidance of Surveyors) Regulations 1961 and in particular regulations 23 and 34 of those regulations; and

(c) this plan of survey conforms with the relevant law in relation to which it is lodged.

Licensed Surveyor ..... Date .....

APPROVED BY ~~STATE~~ W.A. PLANNING COMMISSION

FILE 101908

FOR CHAIRMAN

DATE 30-1-98

WITNESSED FOR PLANNING 23 JAN 1998 101908

LODGED

DATE 12:5:97

FEE PAID #253

ASSESSMENT No. 160938

TYPE OF VALIDATION

Full Audit .....

Legal Component S.M.I.

DOCKET ~~PLAN~~/DIAGRAM 93093

CERTIFIED CORRECT bgburton 21.5.97

F. S. C. No. .....

SCALE 1:2500

ALL DISTANCES ARE IN METRES

IN ORDER FOR DEALINGS

SUBJECT TO .....

Sec. 136C of T.L.A. 17.7.98

for DIRECTOR OF PLANS & SURVEYS DATE

APPROVED 28-7-98 DATE

APPROVED

INSPECTOR OF PLANS & SURVEYS

DOLA
Department of LAND ADMINISTRATION

OFFICE OF TITLES PLAN 22114

LANDGATE COPY OF ORIGINAL NOT TO SCALE 28/09/2023 04:52 PM Request number: 65660337

Landgate
www.landgate.wa.gov.au